


1102_Curtain-Wall-with-Pivot-Door - Metric

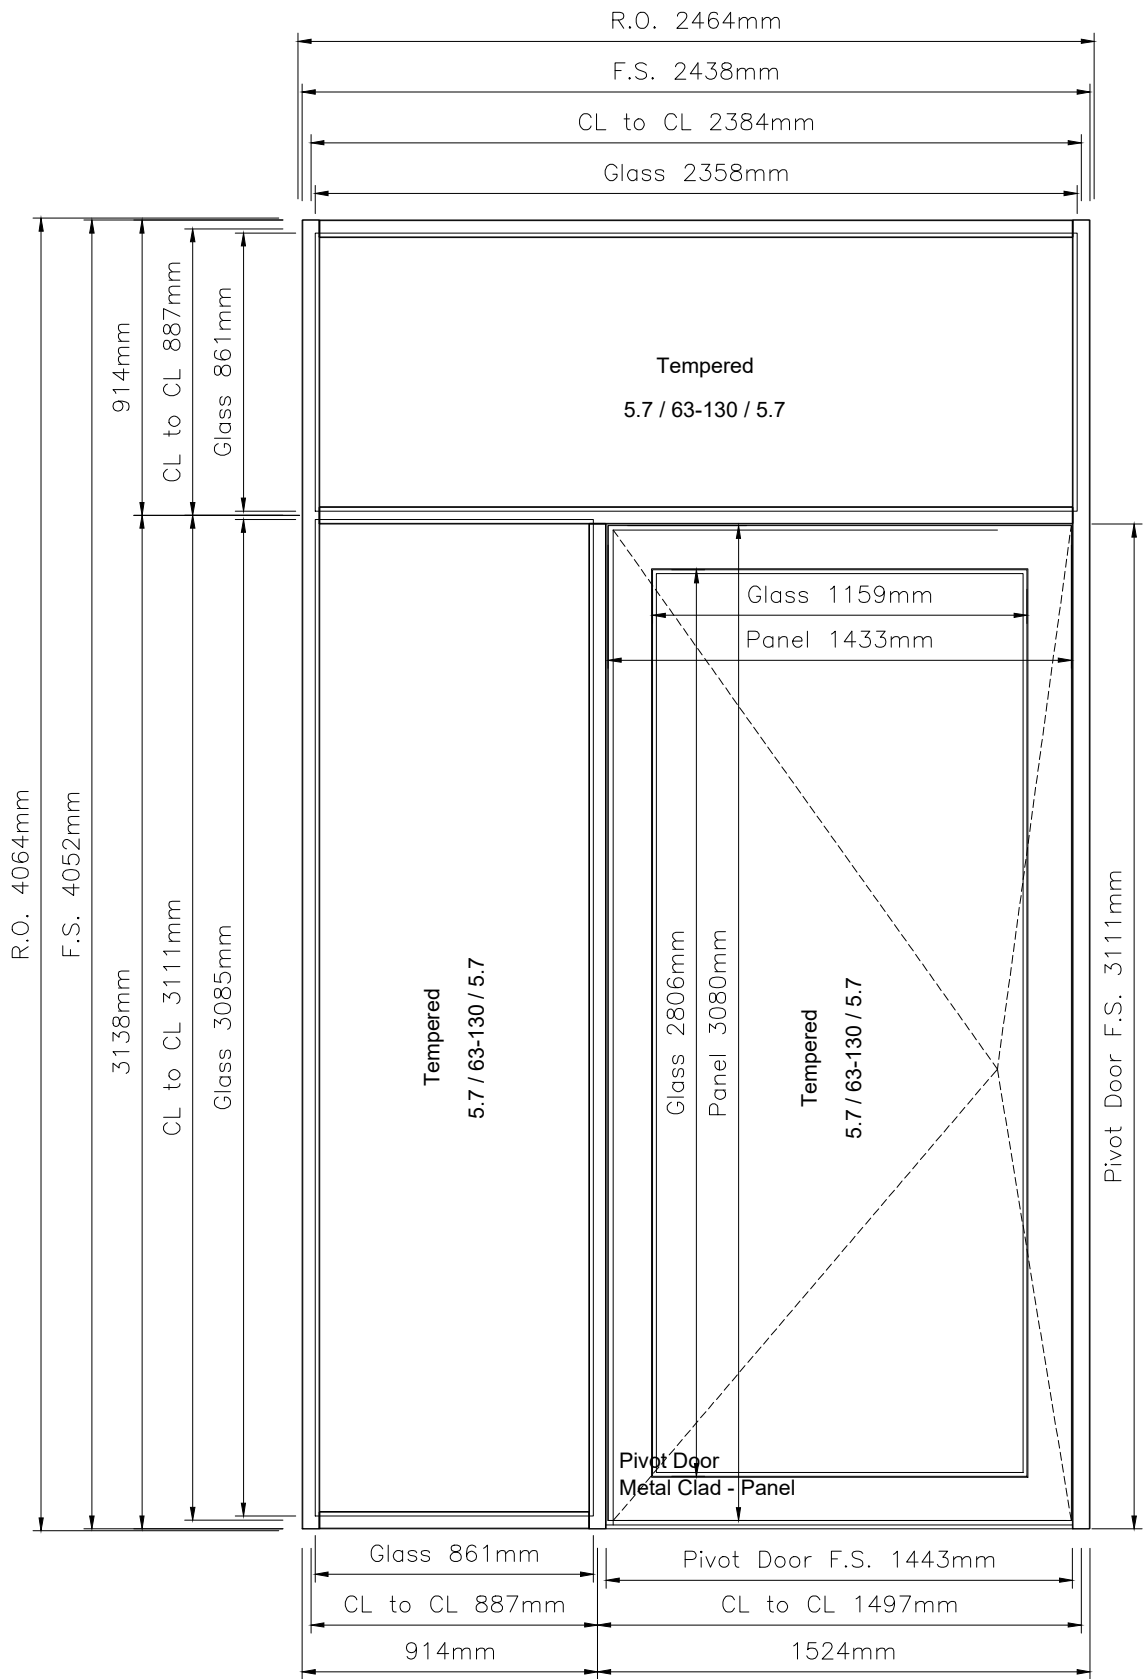

Curtain Wall with Incorporated Pivot Door

